DESIGN STUDY ONLY

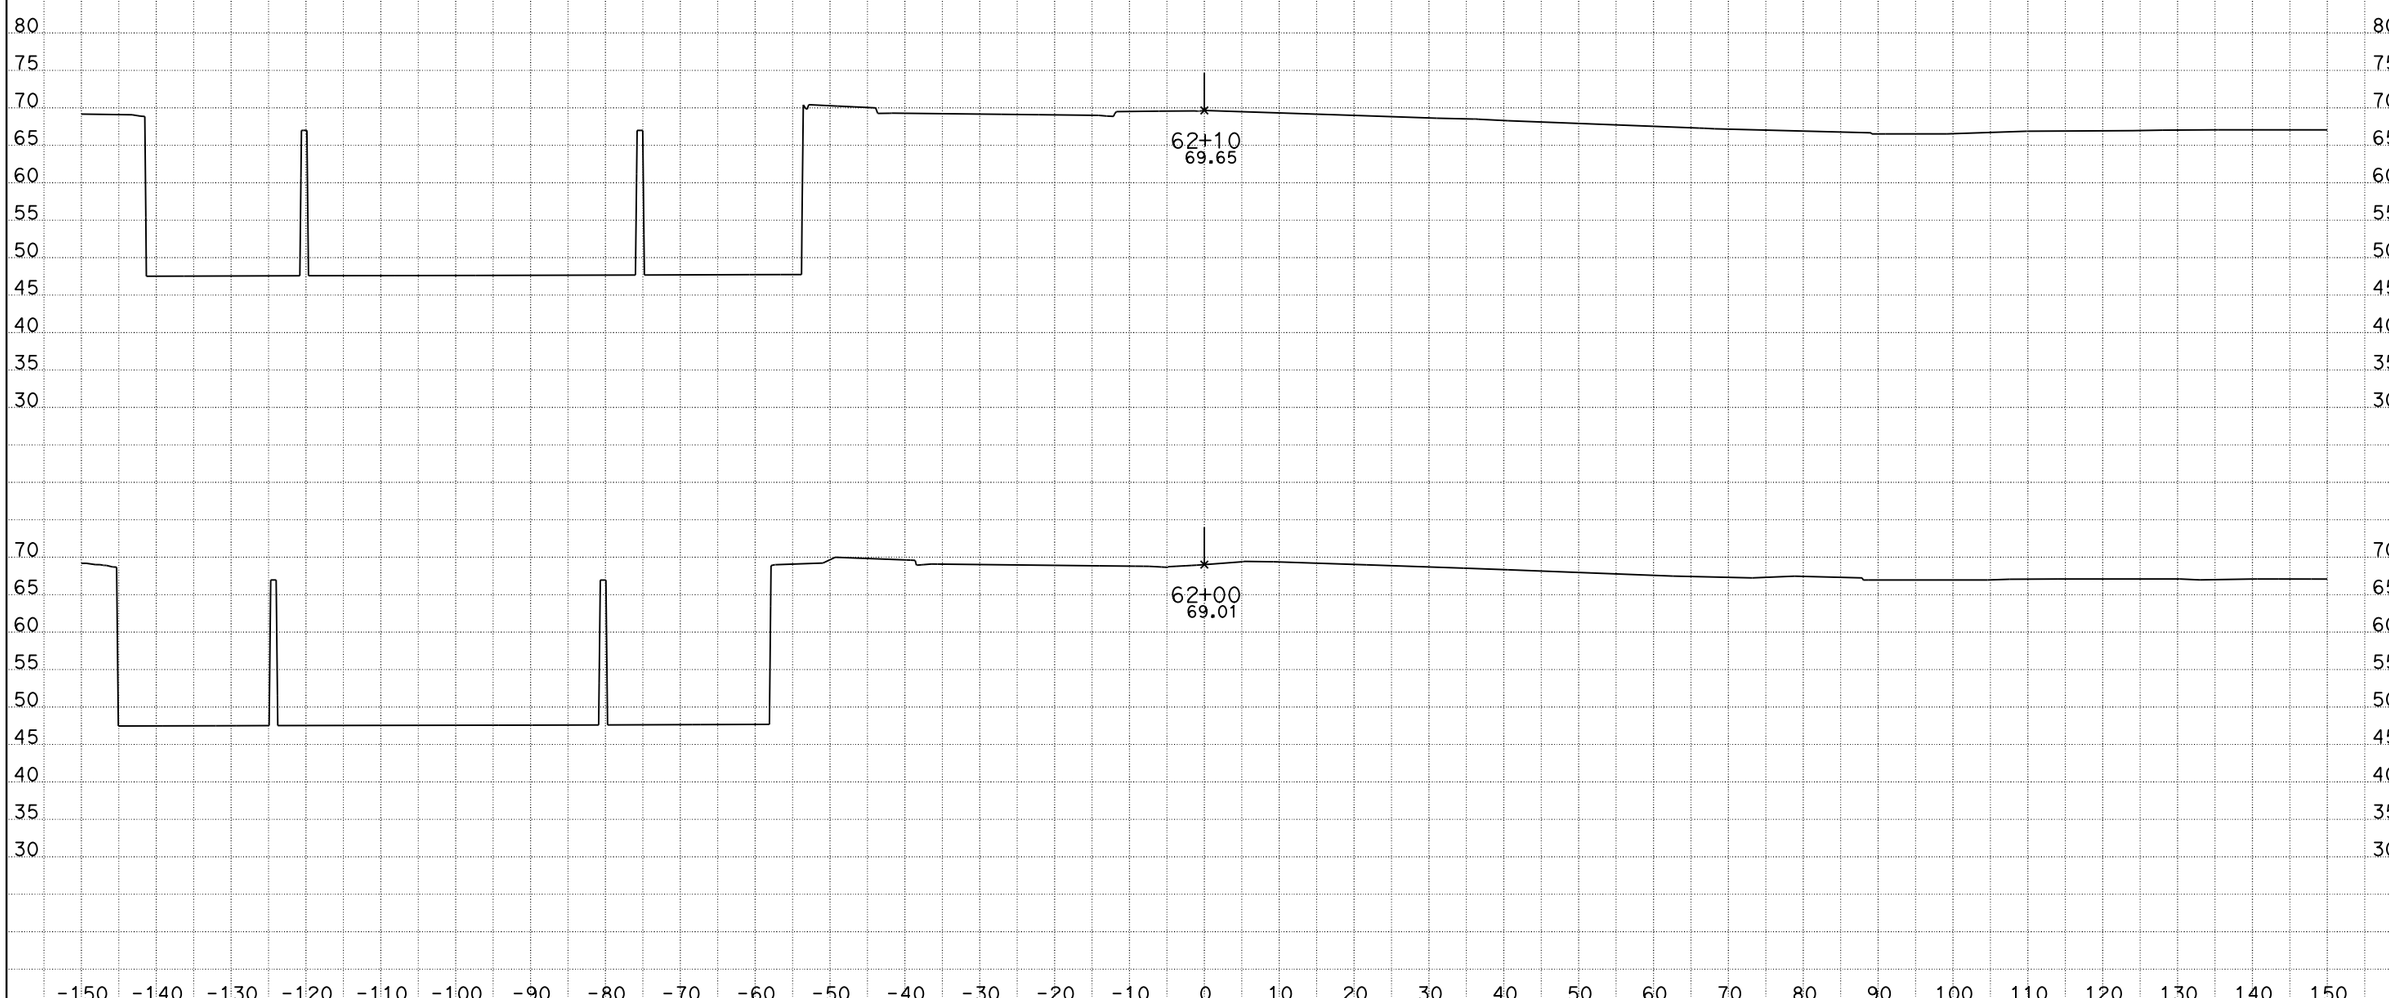

DATE: 4/21/2012

KC Project: 0707 File: D:\Project\I5-215921F7\AccessRd1\acc1d.ear

SCALE: 1" = 10' Horiz.
1" = 10' Vert.

All Dimensions are US Survey Feet

ACC1
CROSS SECTIONS

SHEET 1 OF XXX

DESIGN STUDY ONLY

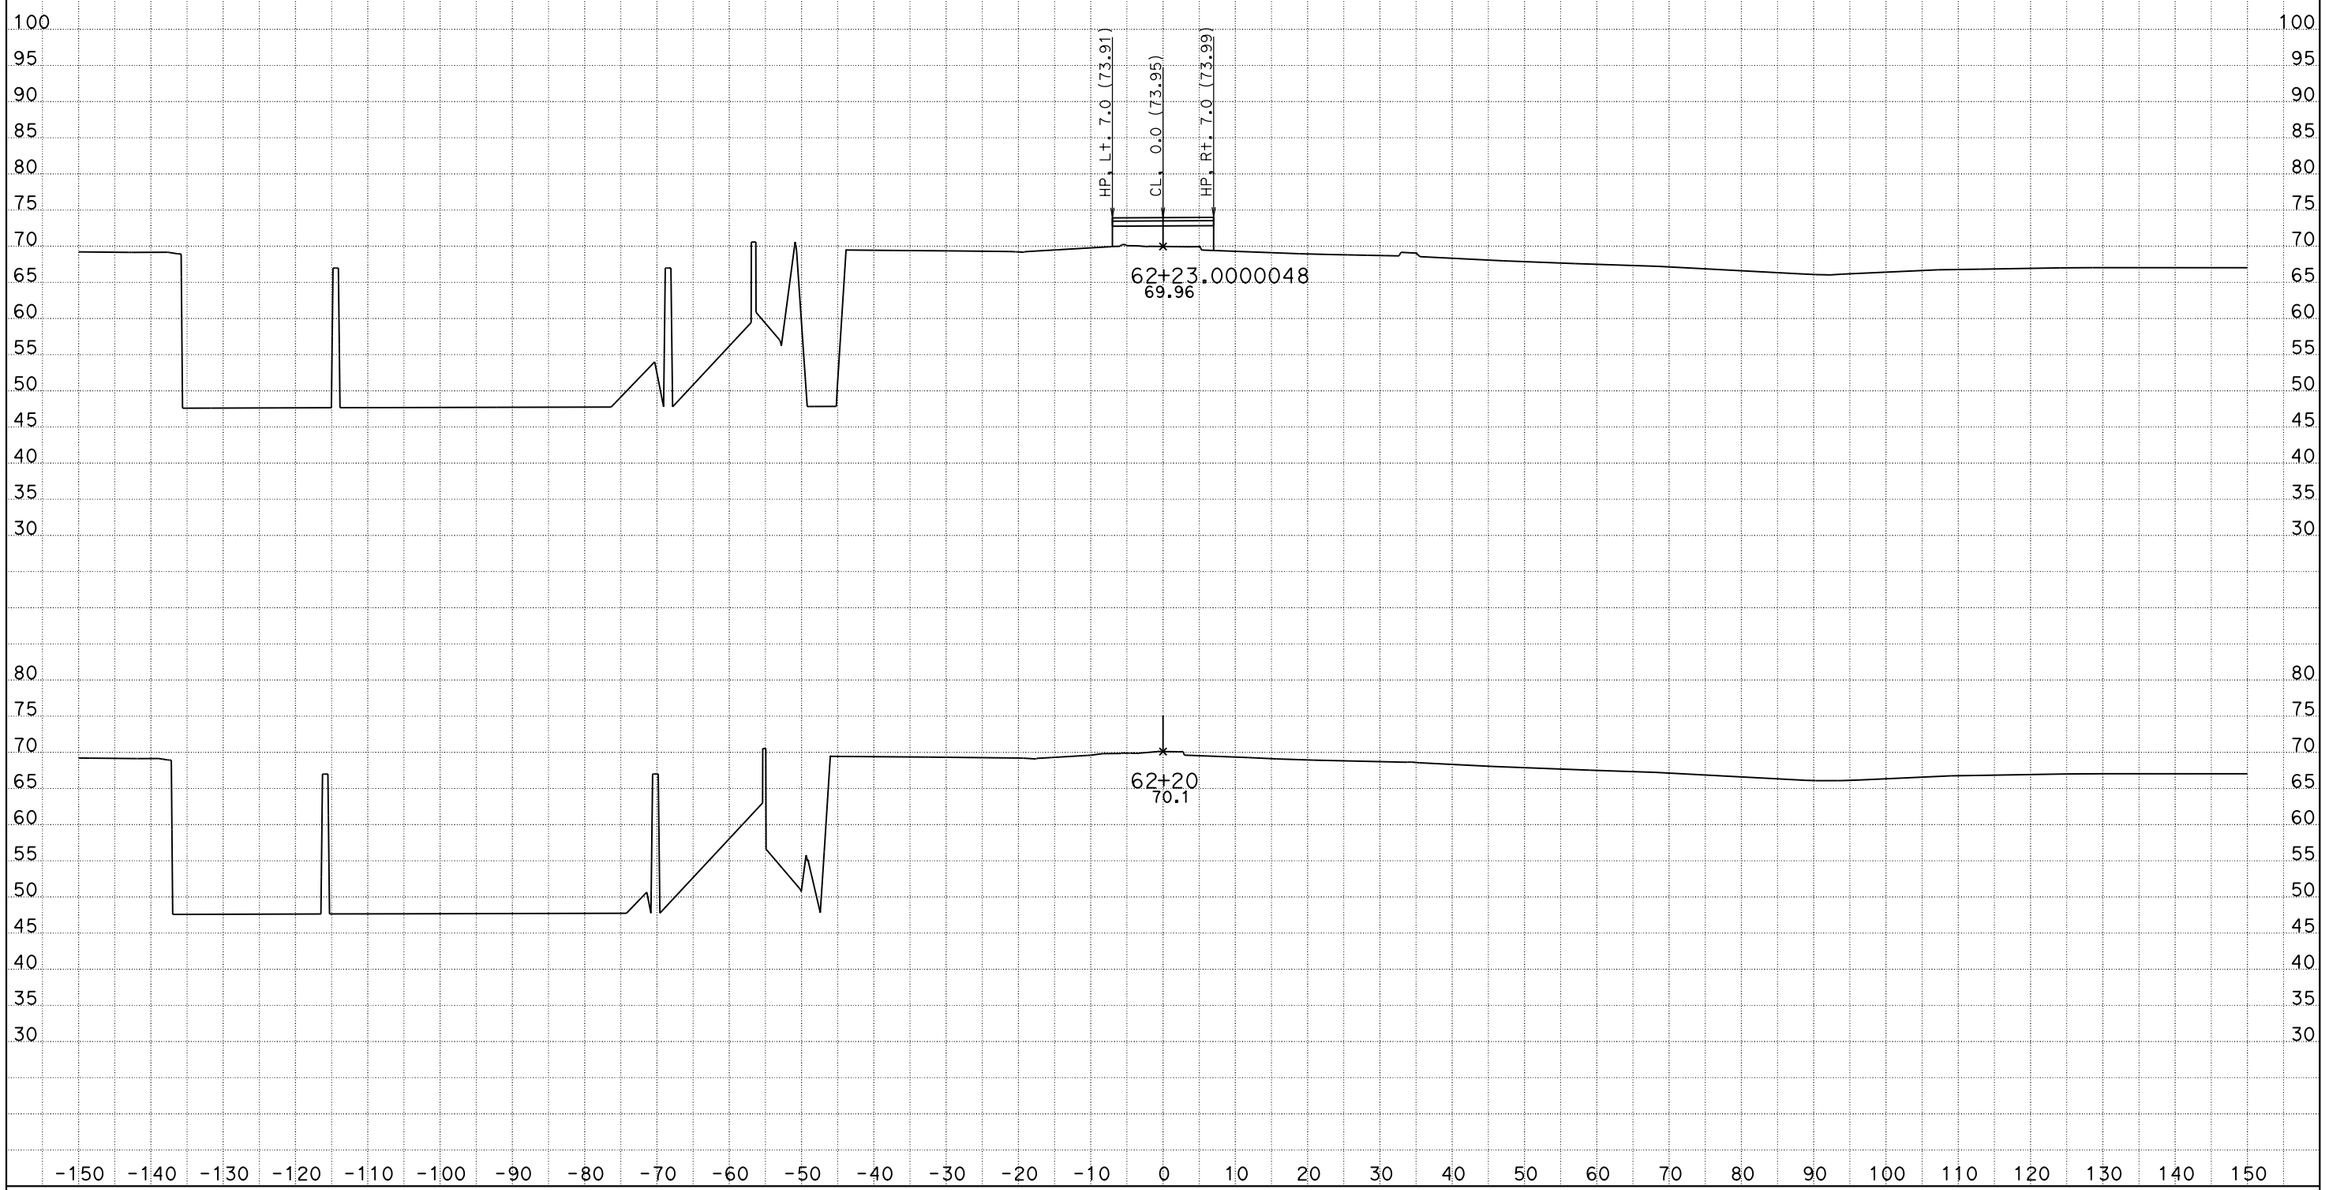

DATE: 4/21/2012

KC Project: 0707 File: D:\Project\I5-215921F7\AccessRd1\acc1d.ear

SCALE: 1" = 10' Horiz.
1" = 10' Vert.

All Dimensions are US Survey Feet

ACC1
CROSS SECTIONS

SHEET 2 OF XXX

DESIGN STUDY ONLY

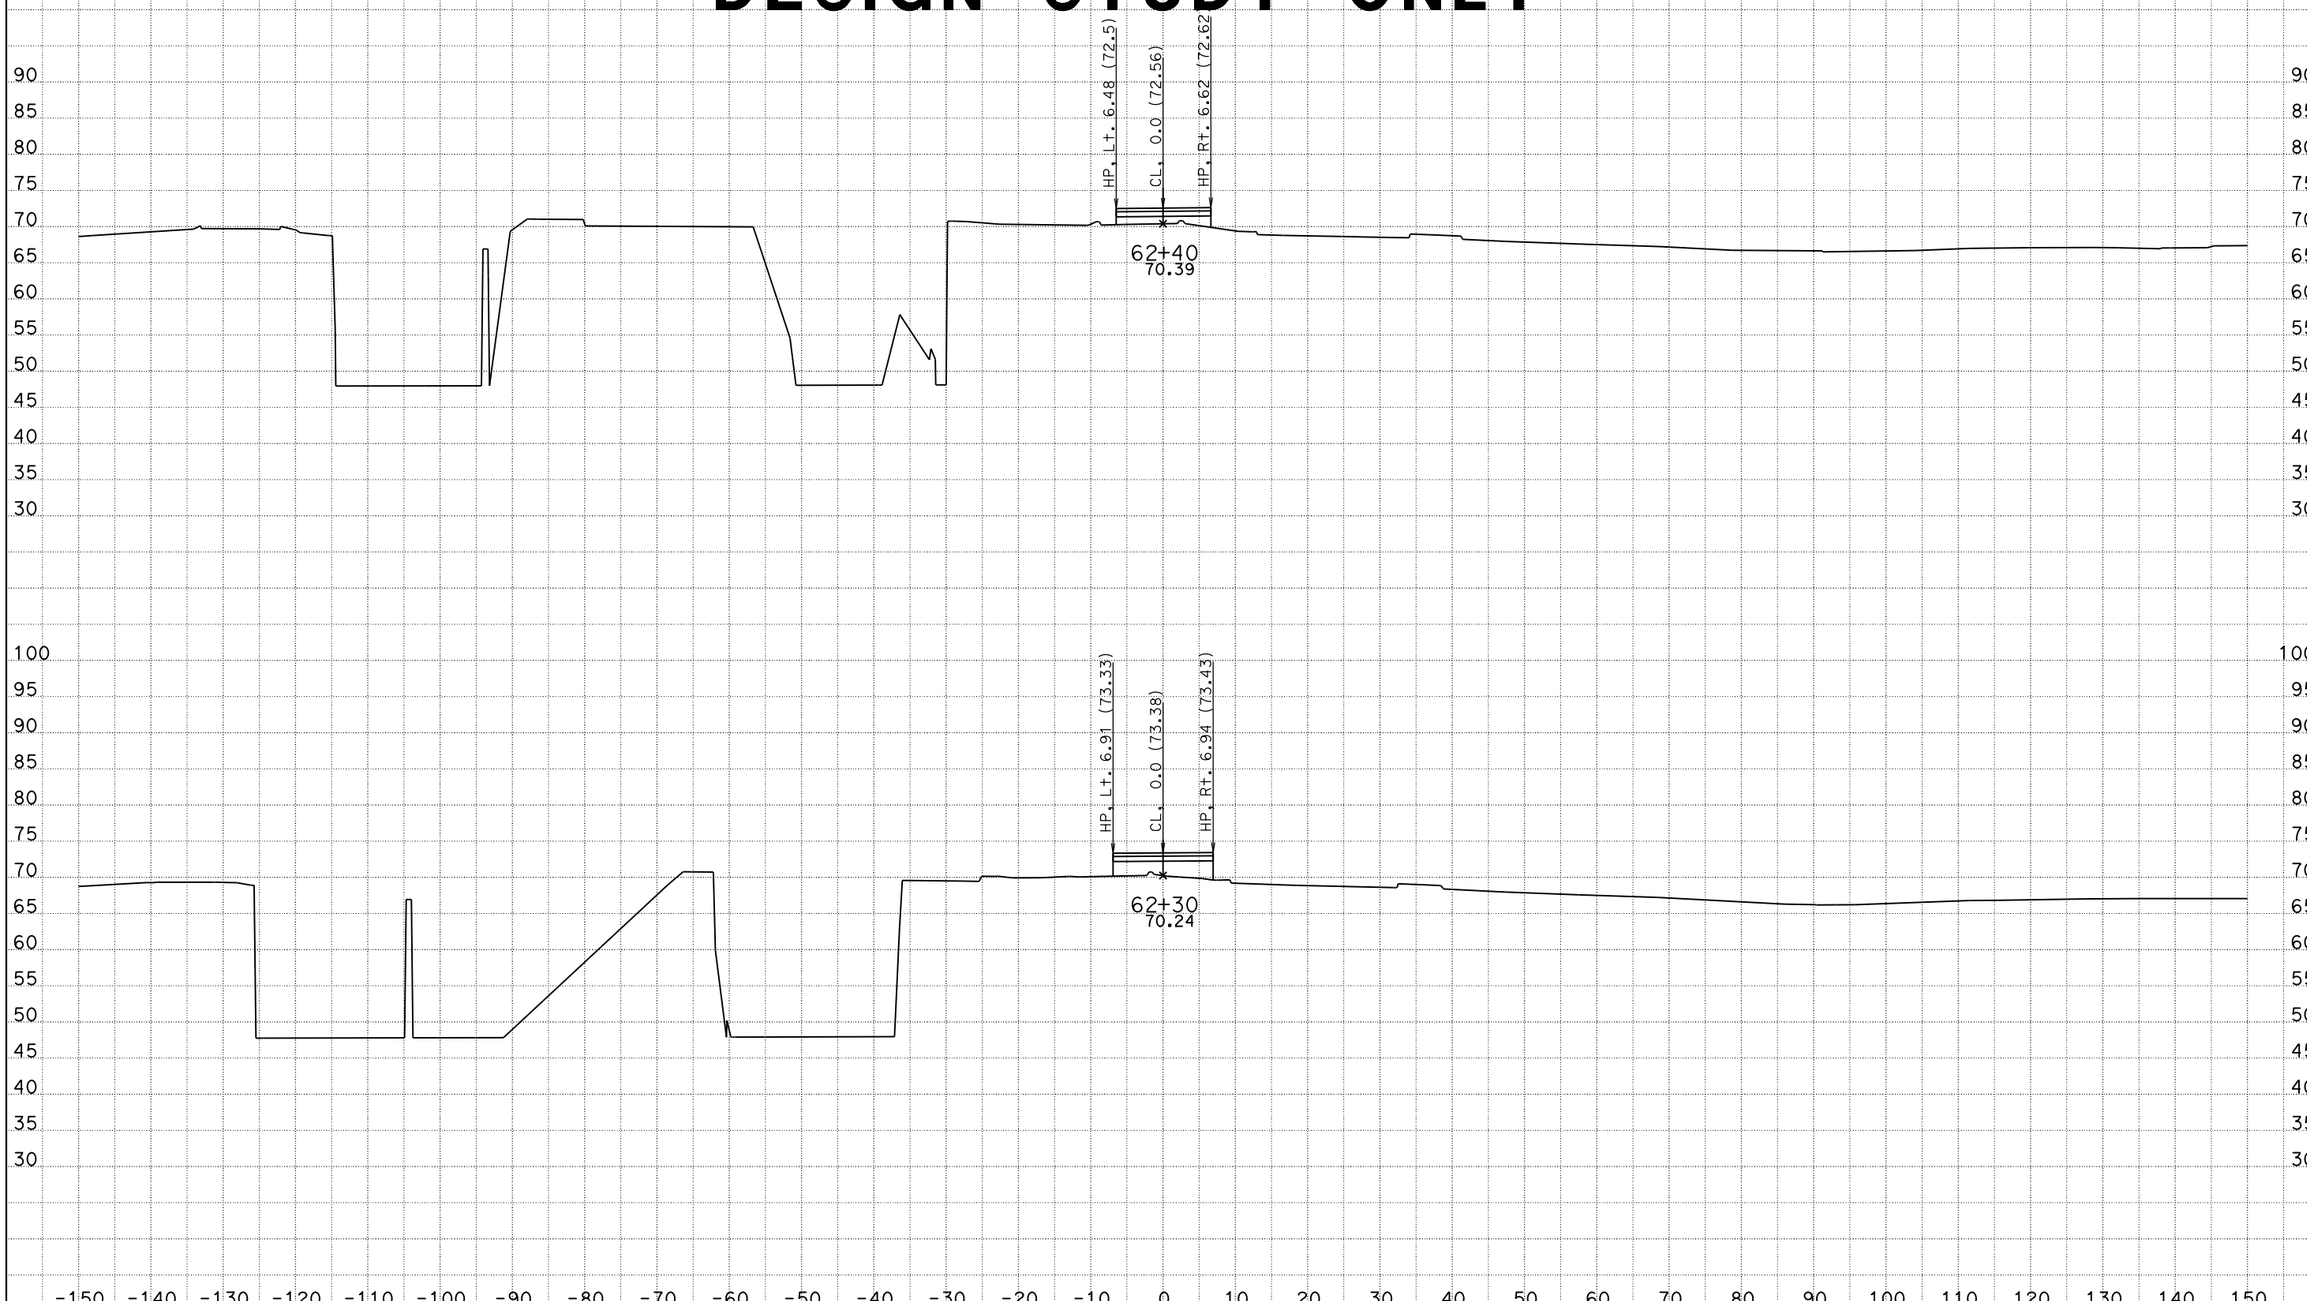

DATE: 4/21/2012

KC Project: 0707 File: D:\Project\I5-215921F7\AccessRd1\acc1d.ear

SCALE: 1" = 10' Horiz.
1" = 10' Vert.

All Dimensions are US Survey Feet

ACC1
CROSS SECTIONS

SHEET 3 OF XXX

DESIGN STUDY ONLY

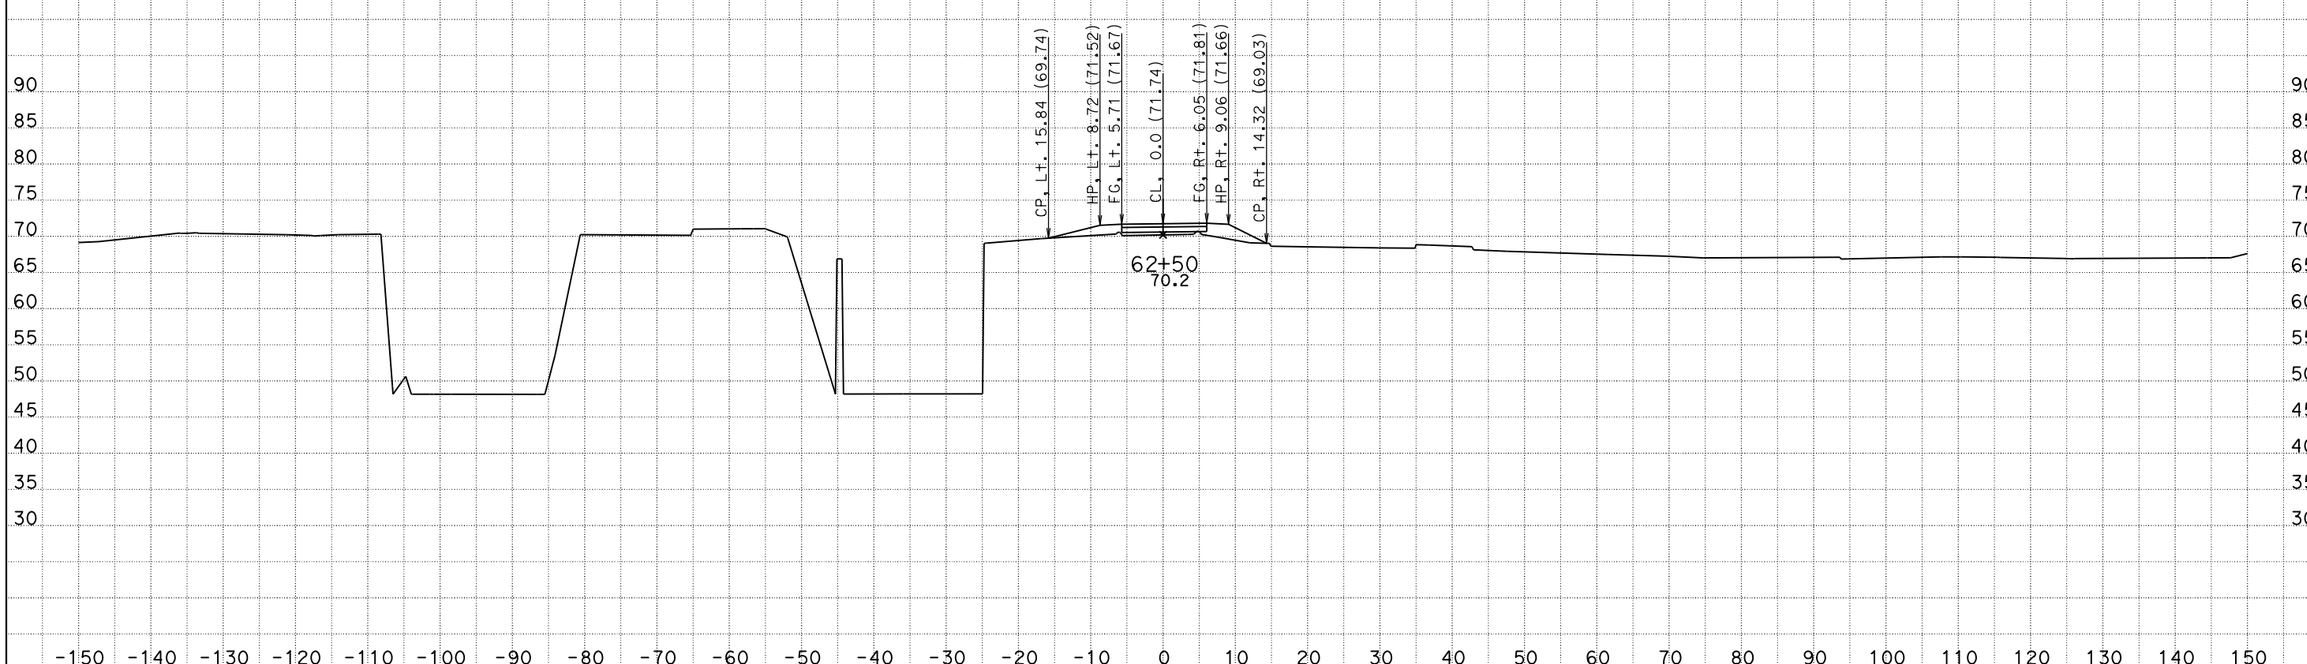

DATE: 4/21/2012

KC Project: 0707 File: D:\Project\I5-215921F7\AccessRd1\acc1d.ear

SCALE: 1" = 10' Horiz.
1" = 10' Vert.

All Dimensions are US Survey Feet

ACC1
CROSS SECTIONS

SHEET 4 OF XXX

DESIGN STUDY ONLY

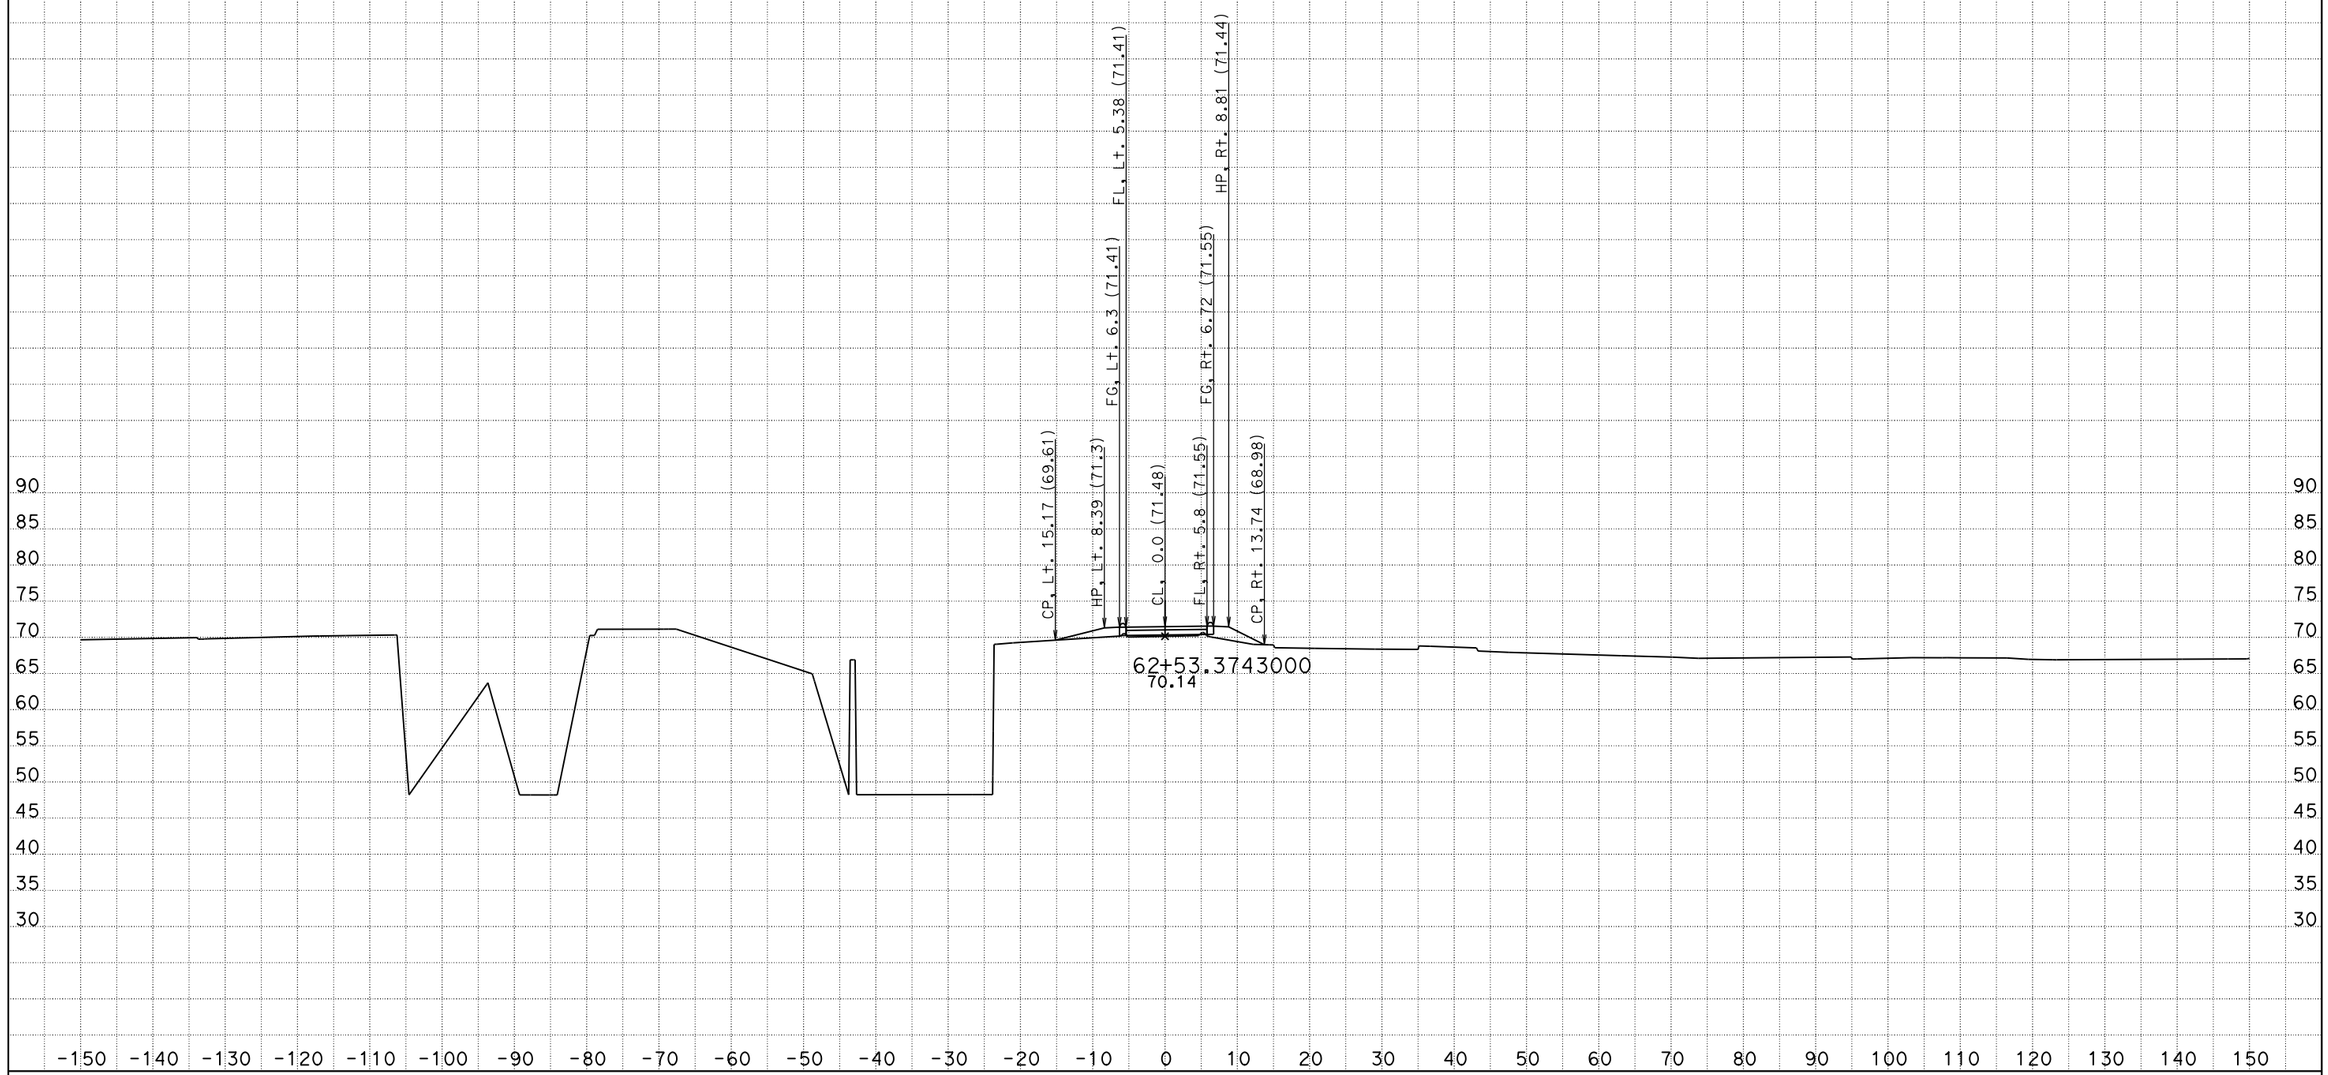

DATE: 4/21/2012

KC Project: 0707 File: D:\Project\I5-215921F7\AccessRd1\acc1d.ear

SCALE: 1" = 10' Horiz.
1" = 10' Vert.

All Dimensions are US Survey Feet

ACC1
CROSS SECTIONS

SHEET 5 OF XXX

DESIGN STUDY ONLY

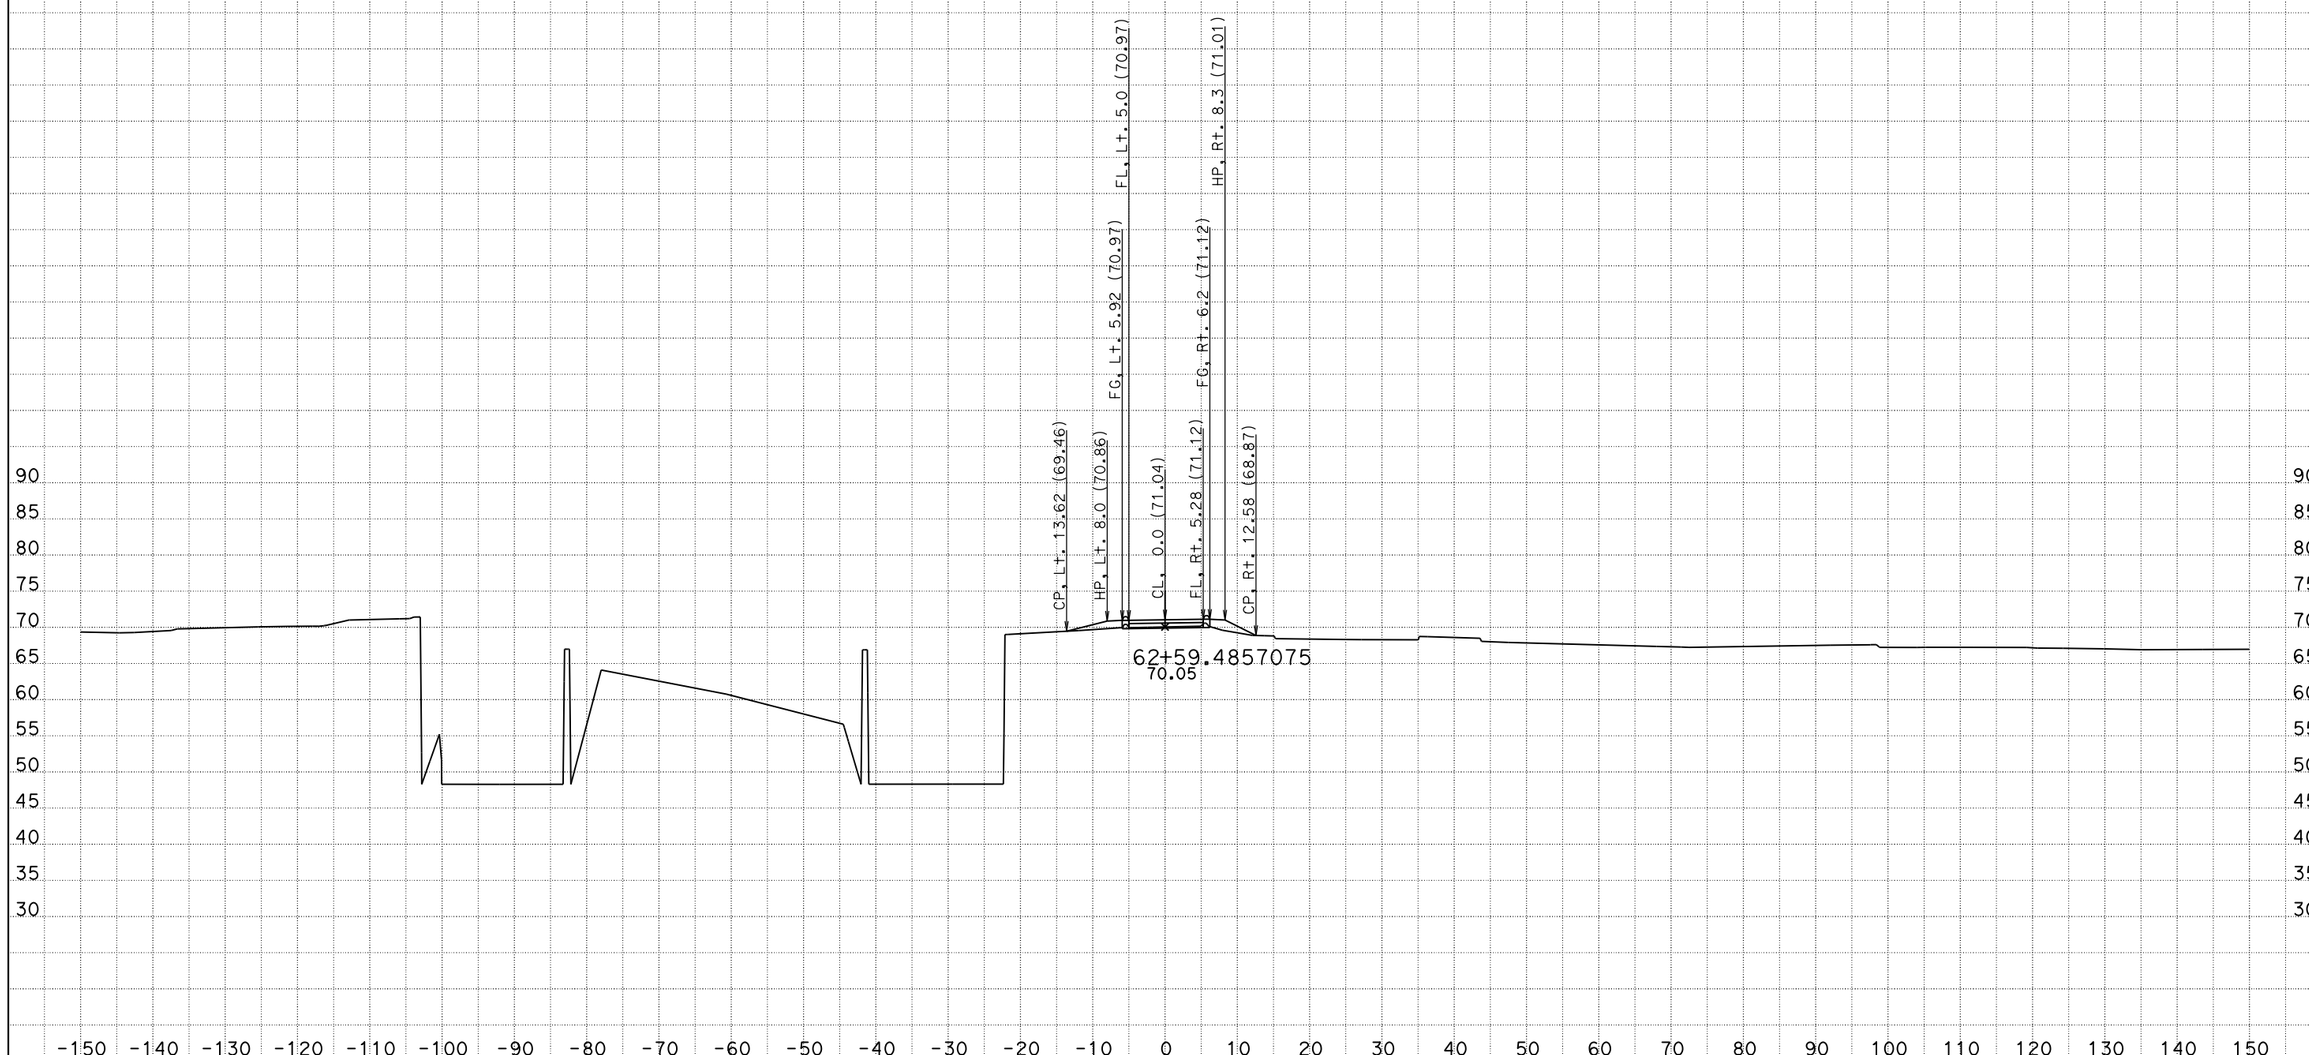

DATE: 4/21/2012

KC Project: 0707 File: D:\Project\I5-215921F7\AccessRd1\acc1d.ear

SCALE: 1" = 10' Horiz.
1" = 10' Vert.

All Dimensions are US Survey Feet

ACC1
CROSS SECTIONS

SHEET 6 OF XXX

DESIGN STUDY ONLY

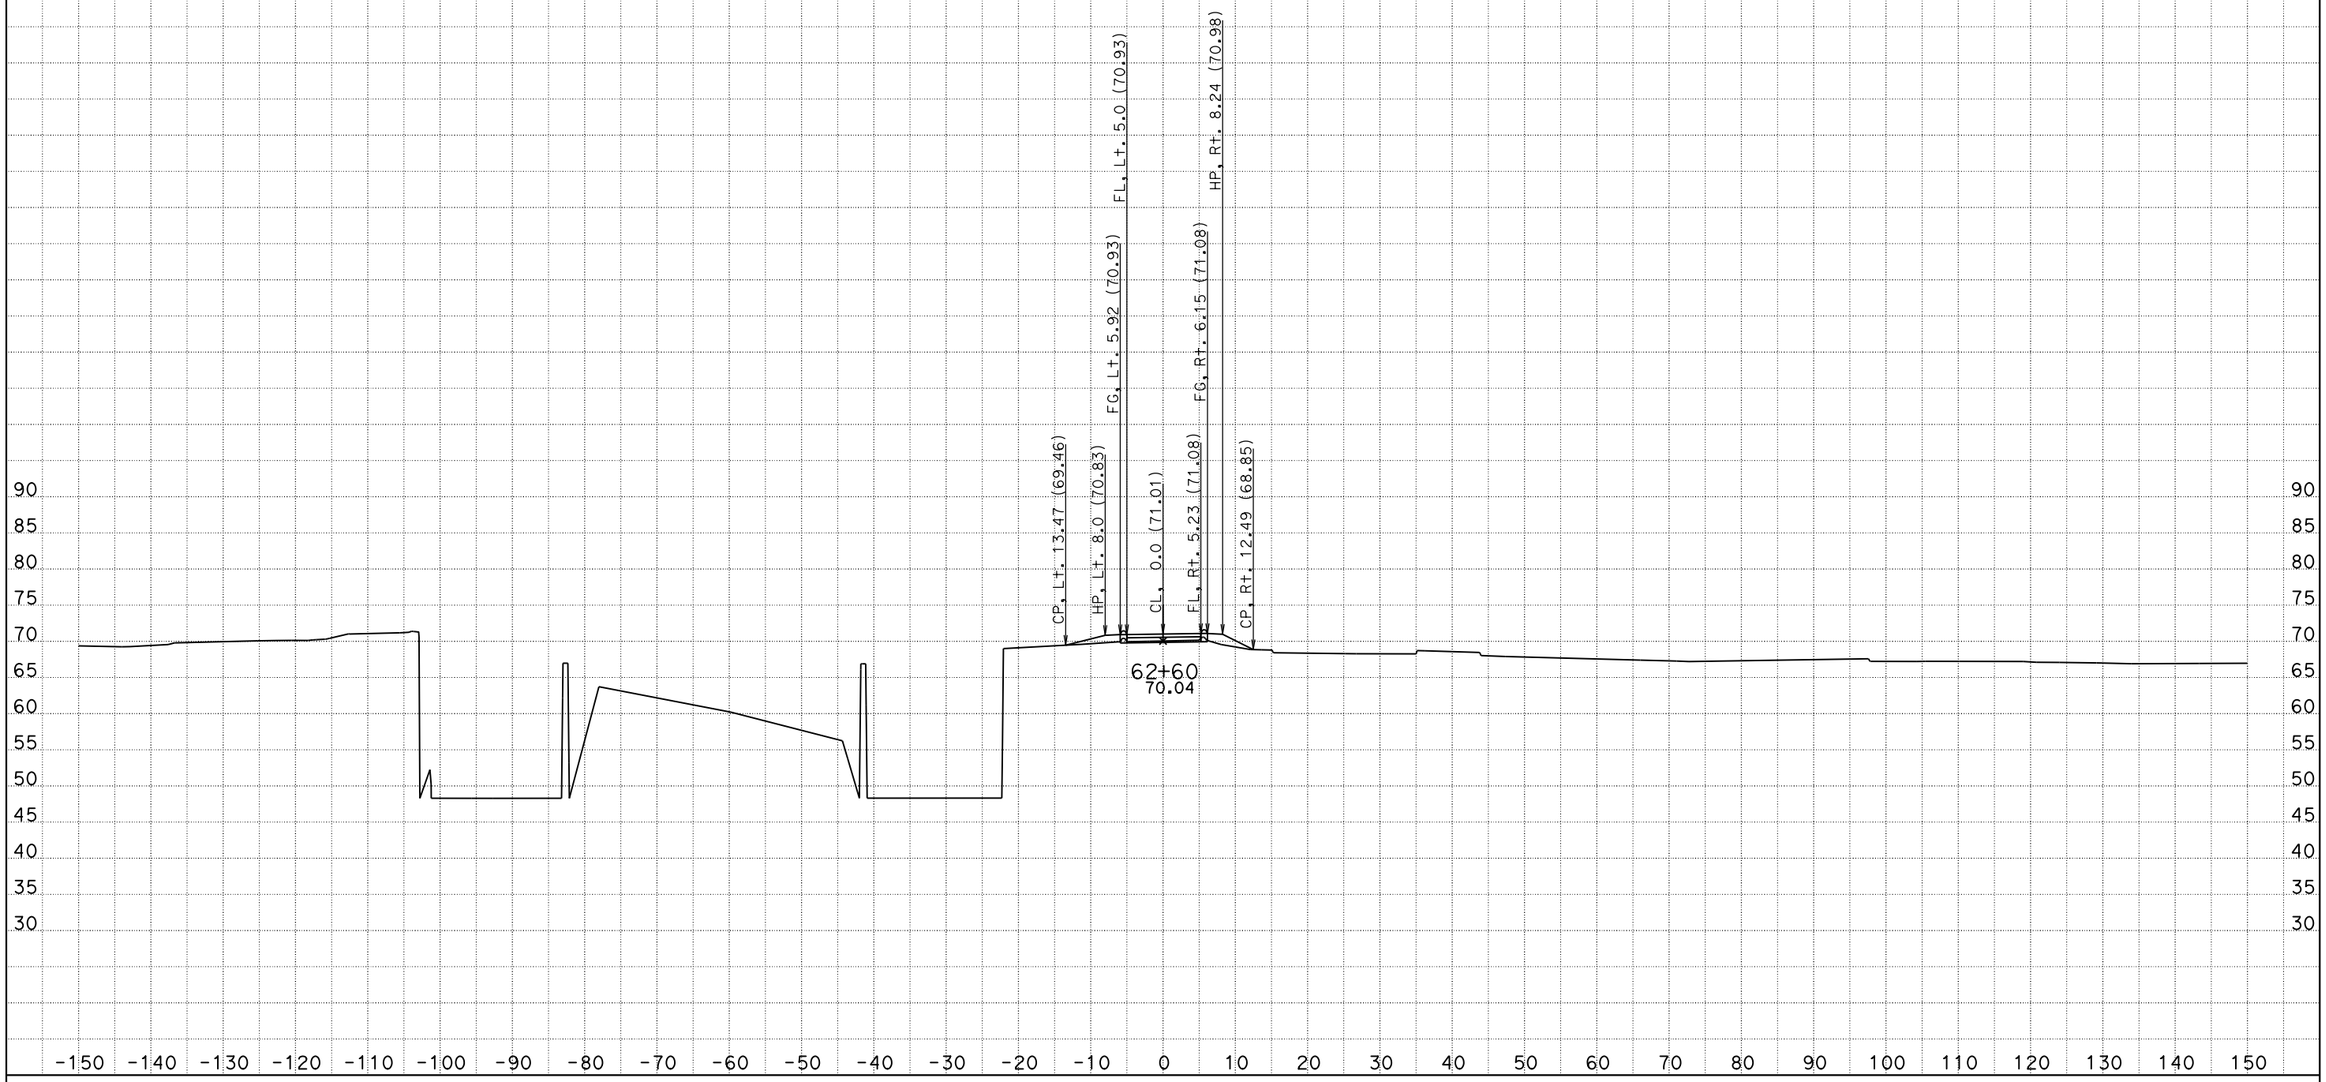

DATE: 4/21/2012

KC Project: 0707 File: D:\Project\I5-215921F7\AccessRd1\acc1d.ear

SCALE: 1" = 10' Horiz.
1" = 10' Vert.

All Dimensions are US Survey Feet

ACC1
CROSS SECTIONS

SHEET 7 OF XXX

DESIGN STUDY ONLY

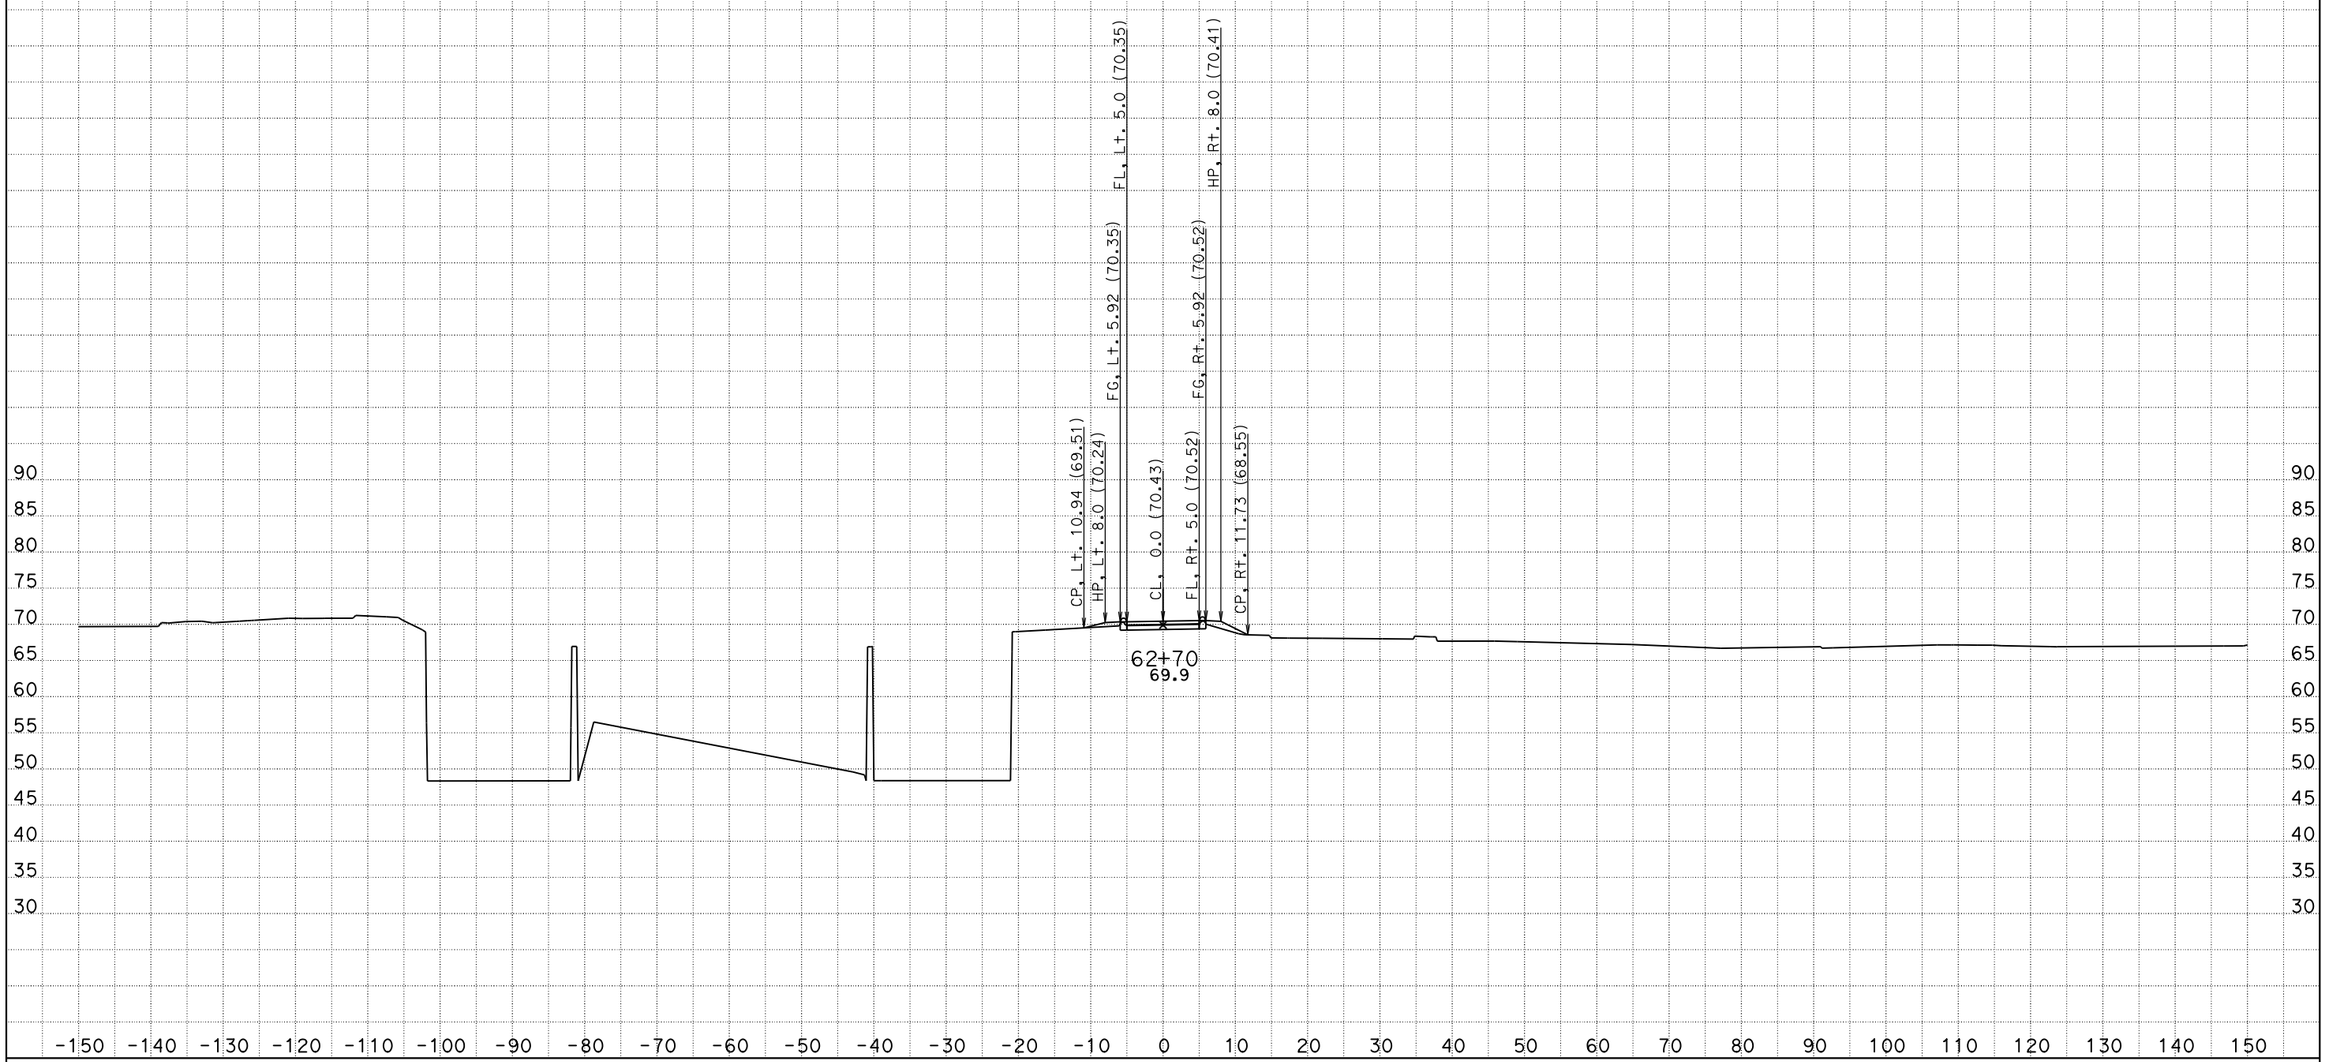

DATE: 4/21/2012

KC Project: 0707 File: D:\Project\I5-215921F7\AccessRd1\acc1d.ear

SCALE: 1" = 10' Horiz.
1" = 10' Vert.

All Dimensions are US Survey Feet

ACC1
CROSS SECTIONS

SHEET 8 OF XXX

DESIGN STUDY ONLY

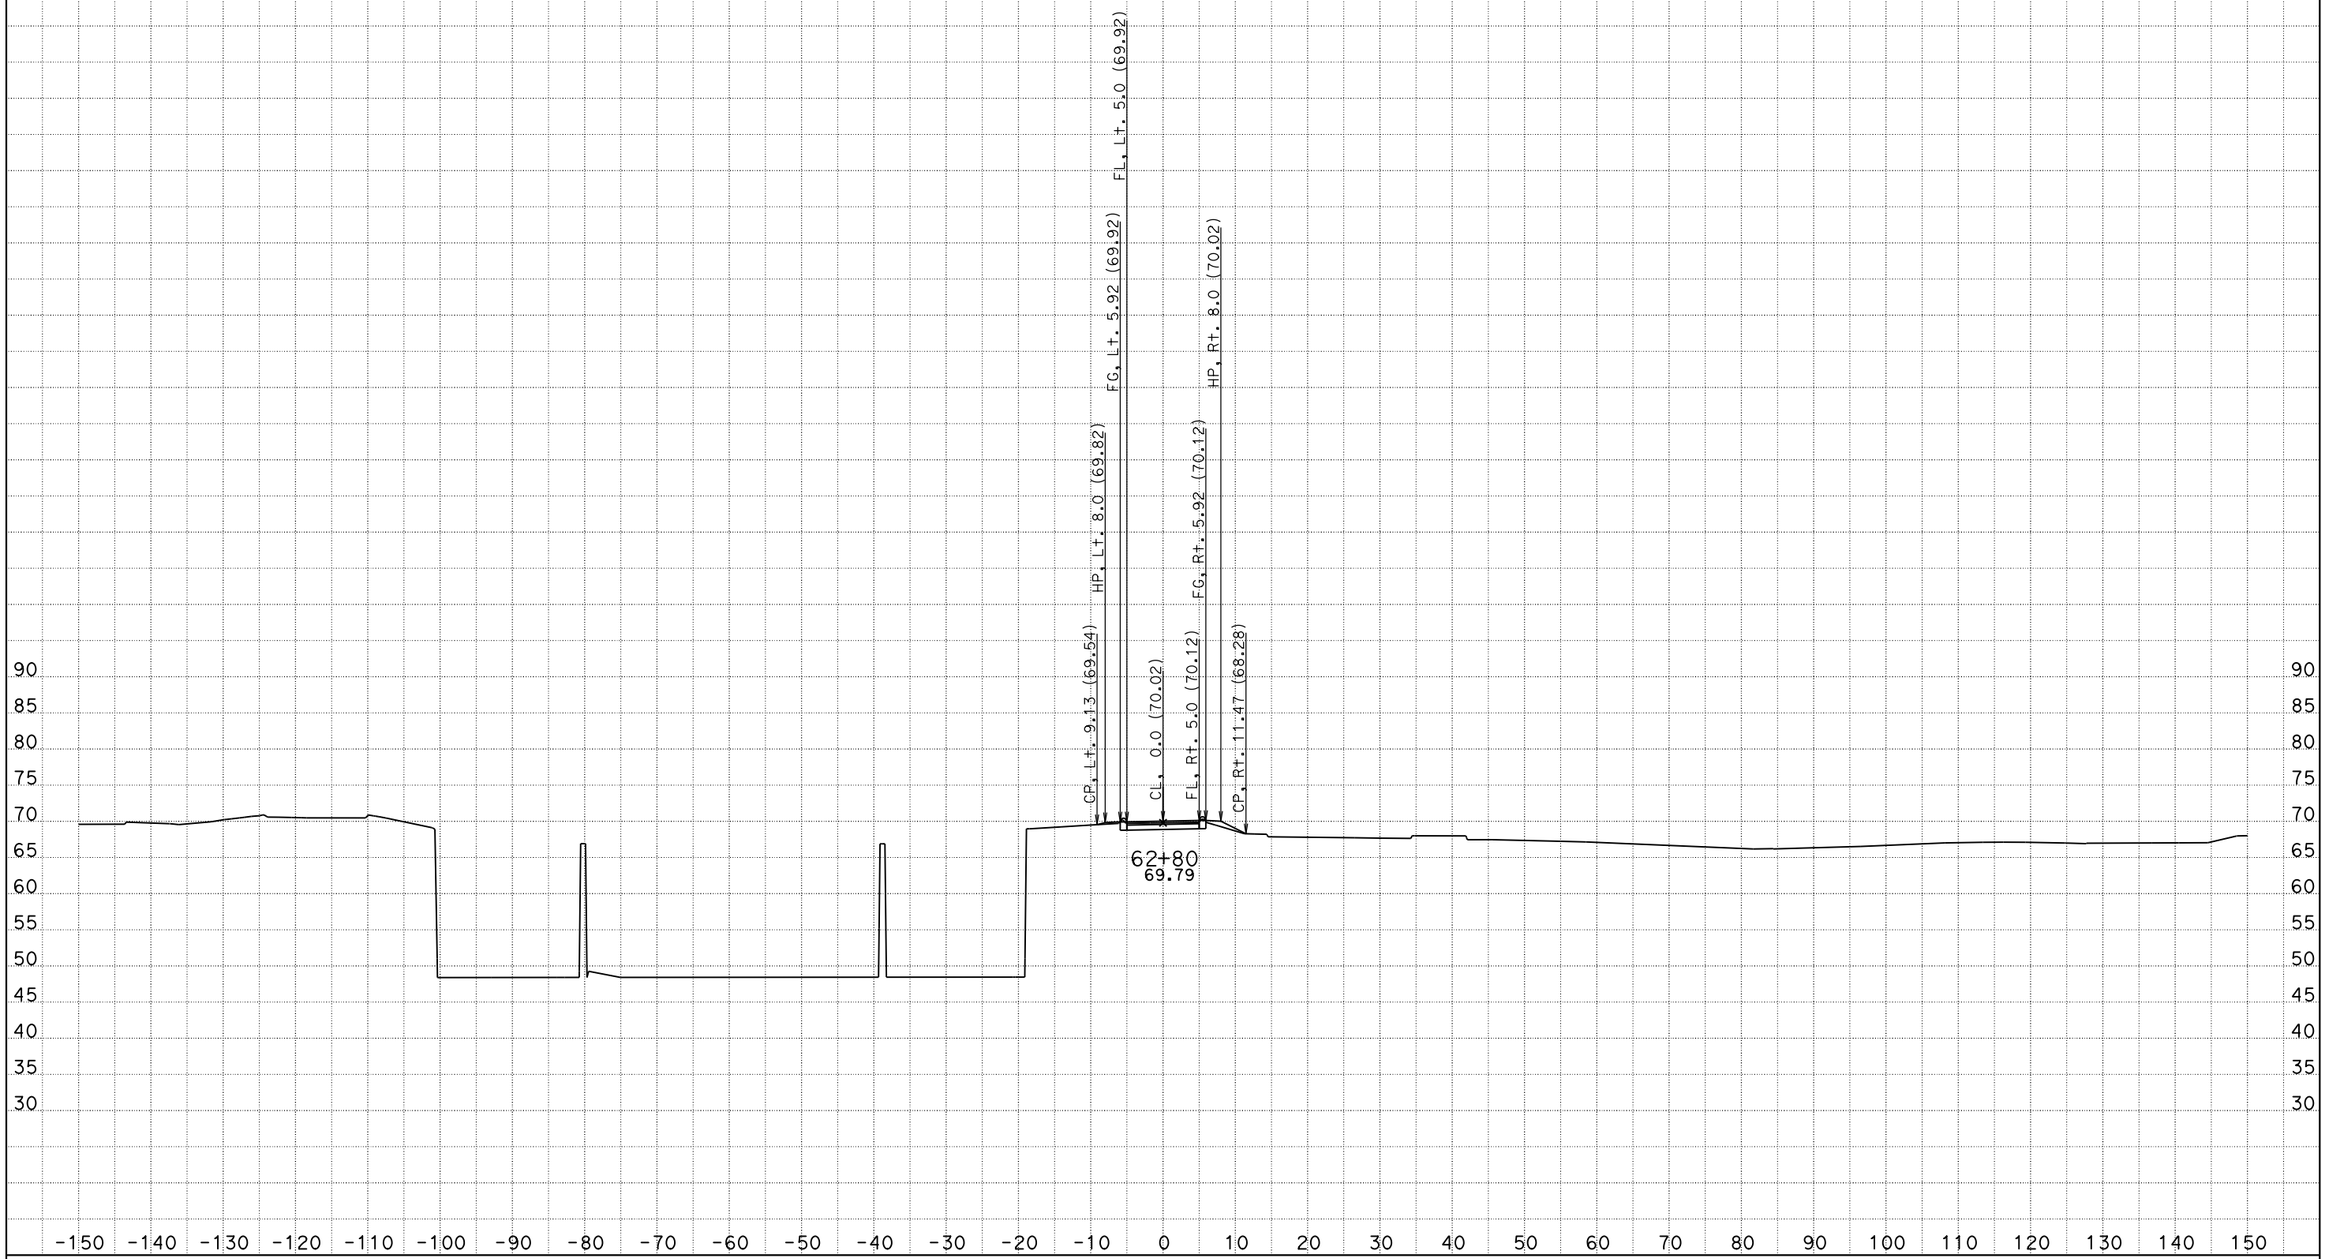

DATE: 4/21/2012

KC Project: 0707 File: D:\Project\I5-215921F7\AccessRd1\acc1d.ear

SCALE: 1" = 10' Horiz.
1" = 10' Vert.

All Dimensions are US Survey Feet

ACC1
CROSS SECTIONS

SHEET 9 OF XXX

DESIGN STUDY ONLY

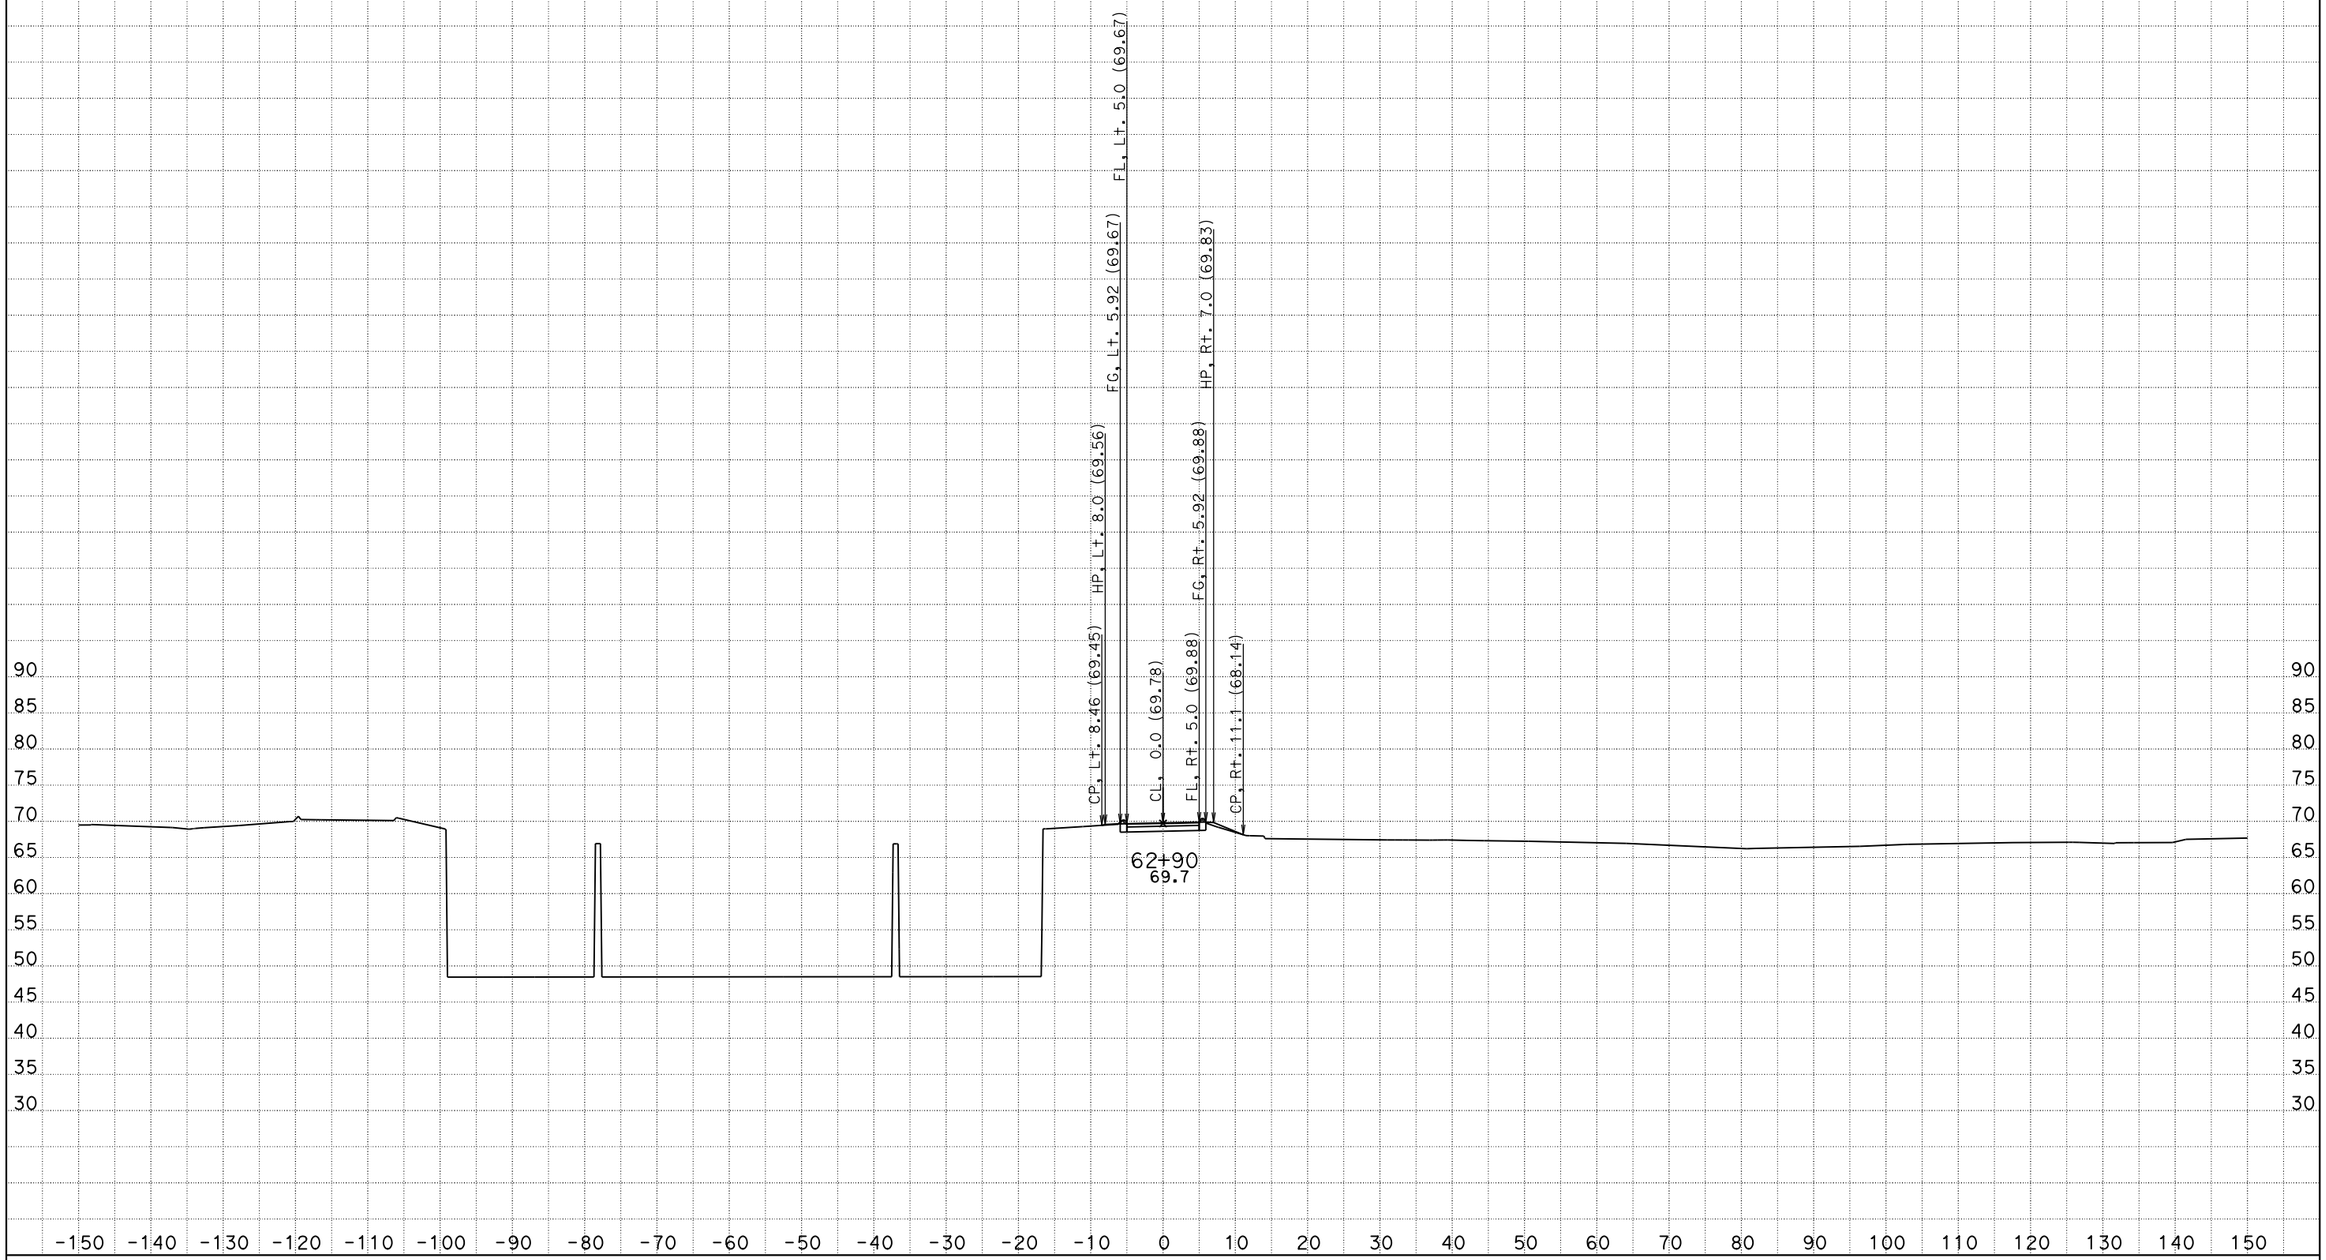

DATE: 4/21/2012

KC Project: 0707 File: D:\Project\I5-215921F7\AccessRd1\acc1d.ear

SCALE: 1" = 10' Horiz.
1" = 10' Vert.

All Dimensions are US Survey Feet

ACC1
CROSS SECTIONS

SHEET 10 OF XXX

DESIGN STUDY ONLY

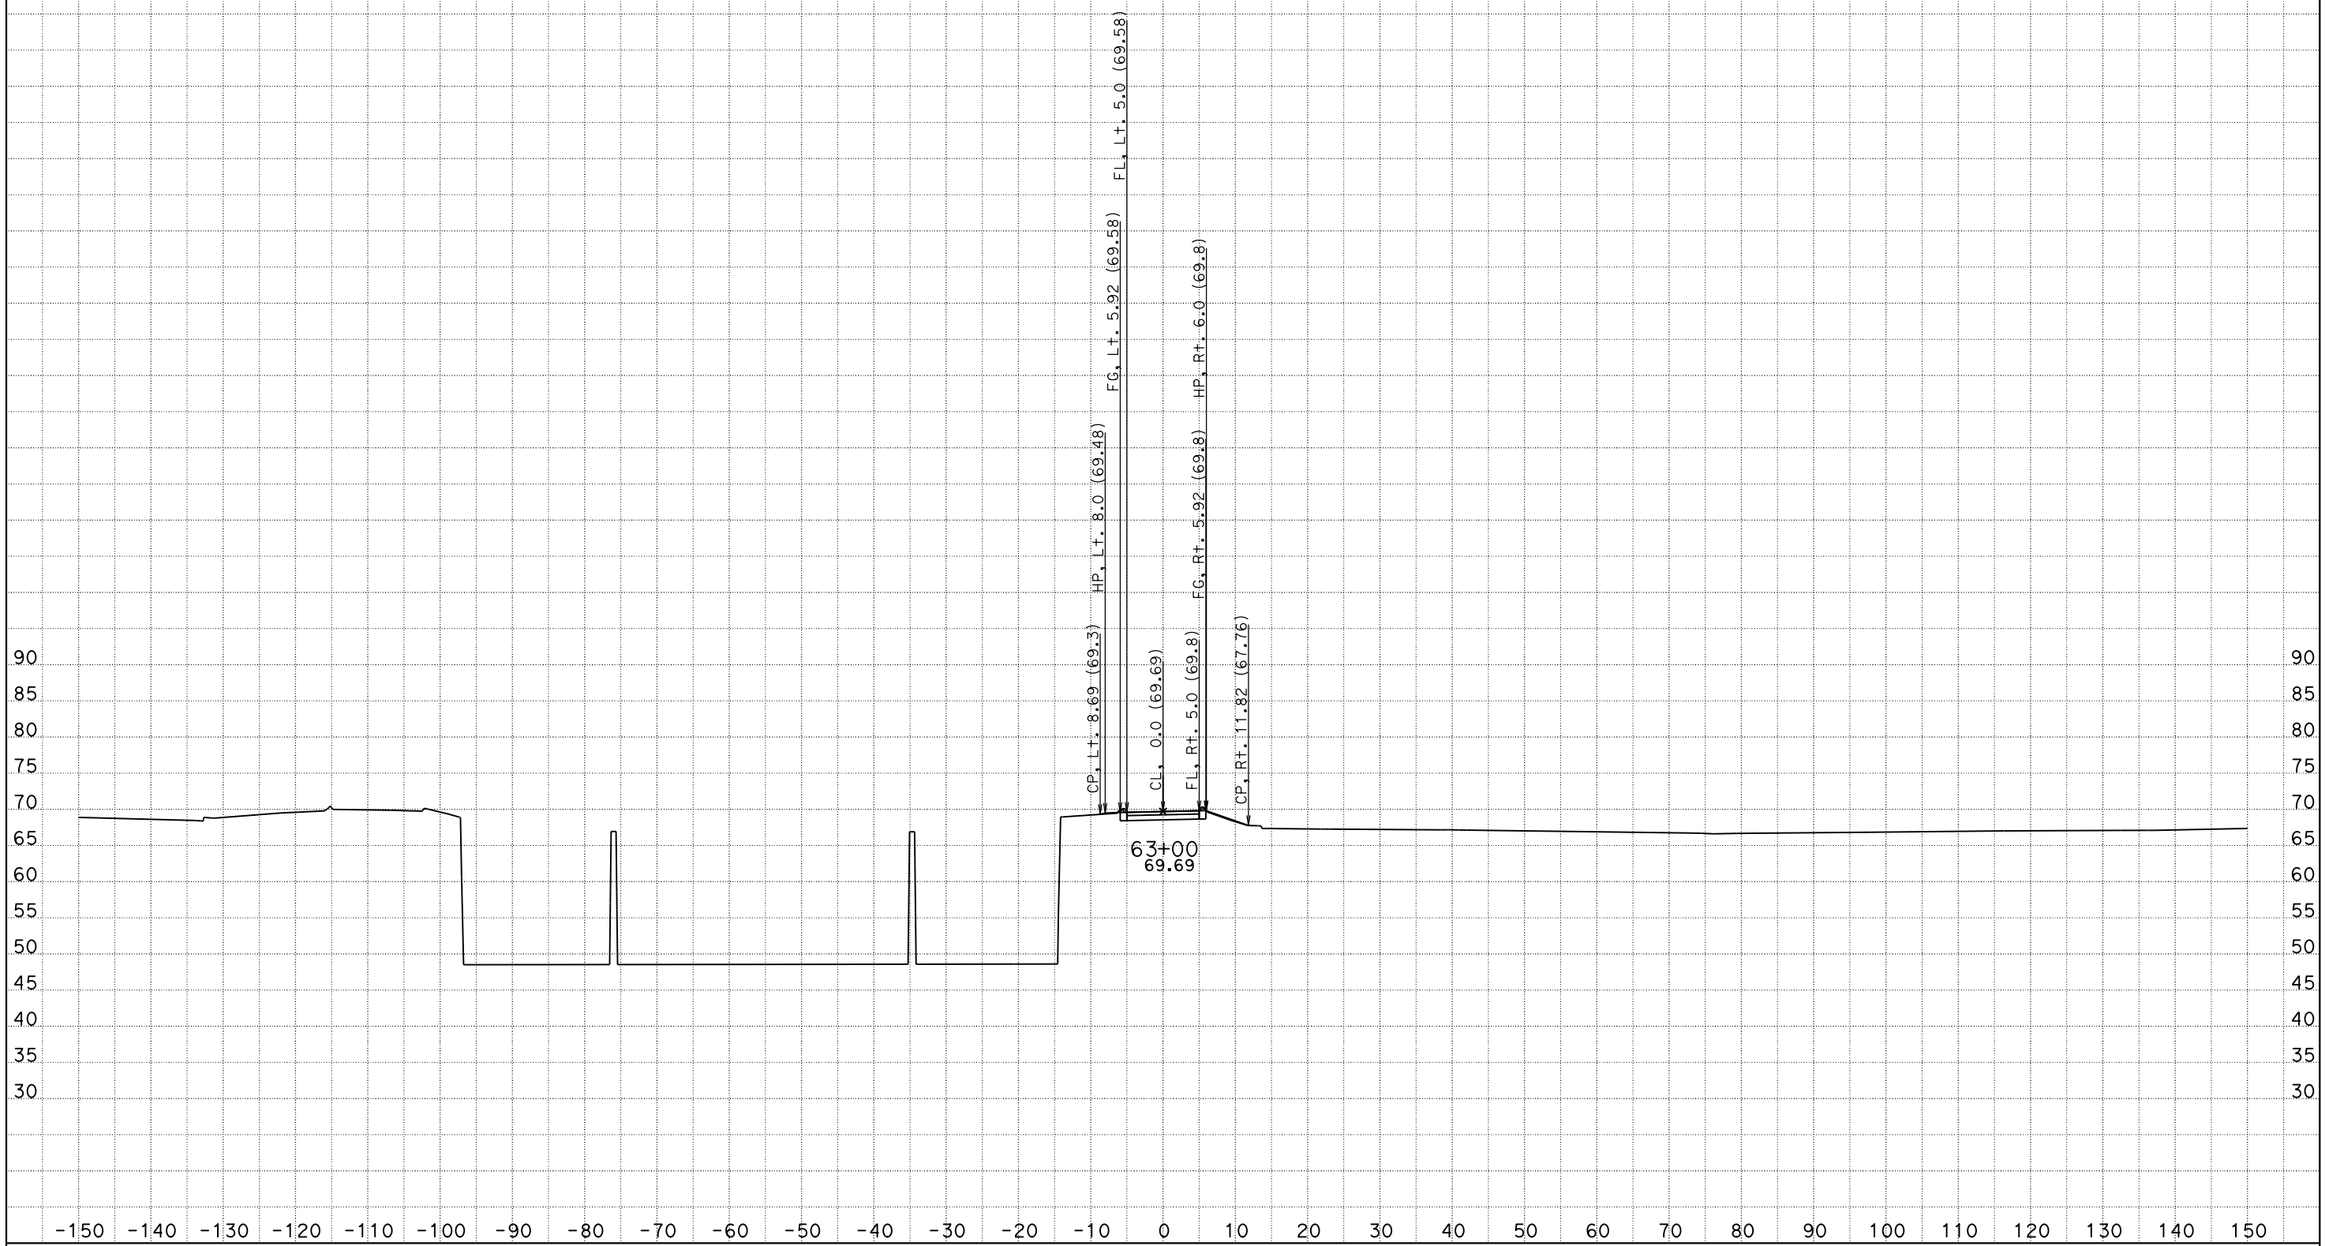

DATE: 4/21/2012

KC Project: 0707 File: D:\Project\I5-215921F7\AccessRd1\acc1d.ear

SCALE: 1" = 10' Horiz.
1" = 10' Vert.

All Dimensions are US Survey Feet

ACC1
CROSS SECTIONS

SHEET 11 OF XXX